MANCHESTER SHIP CANAL.-GENERAL PLAN OF CANAL AND DISTRICT.-REVISED 1890.

No. 10.

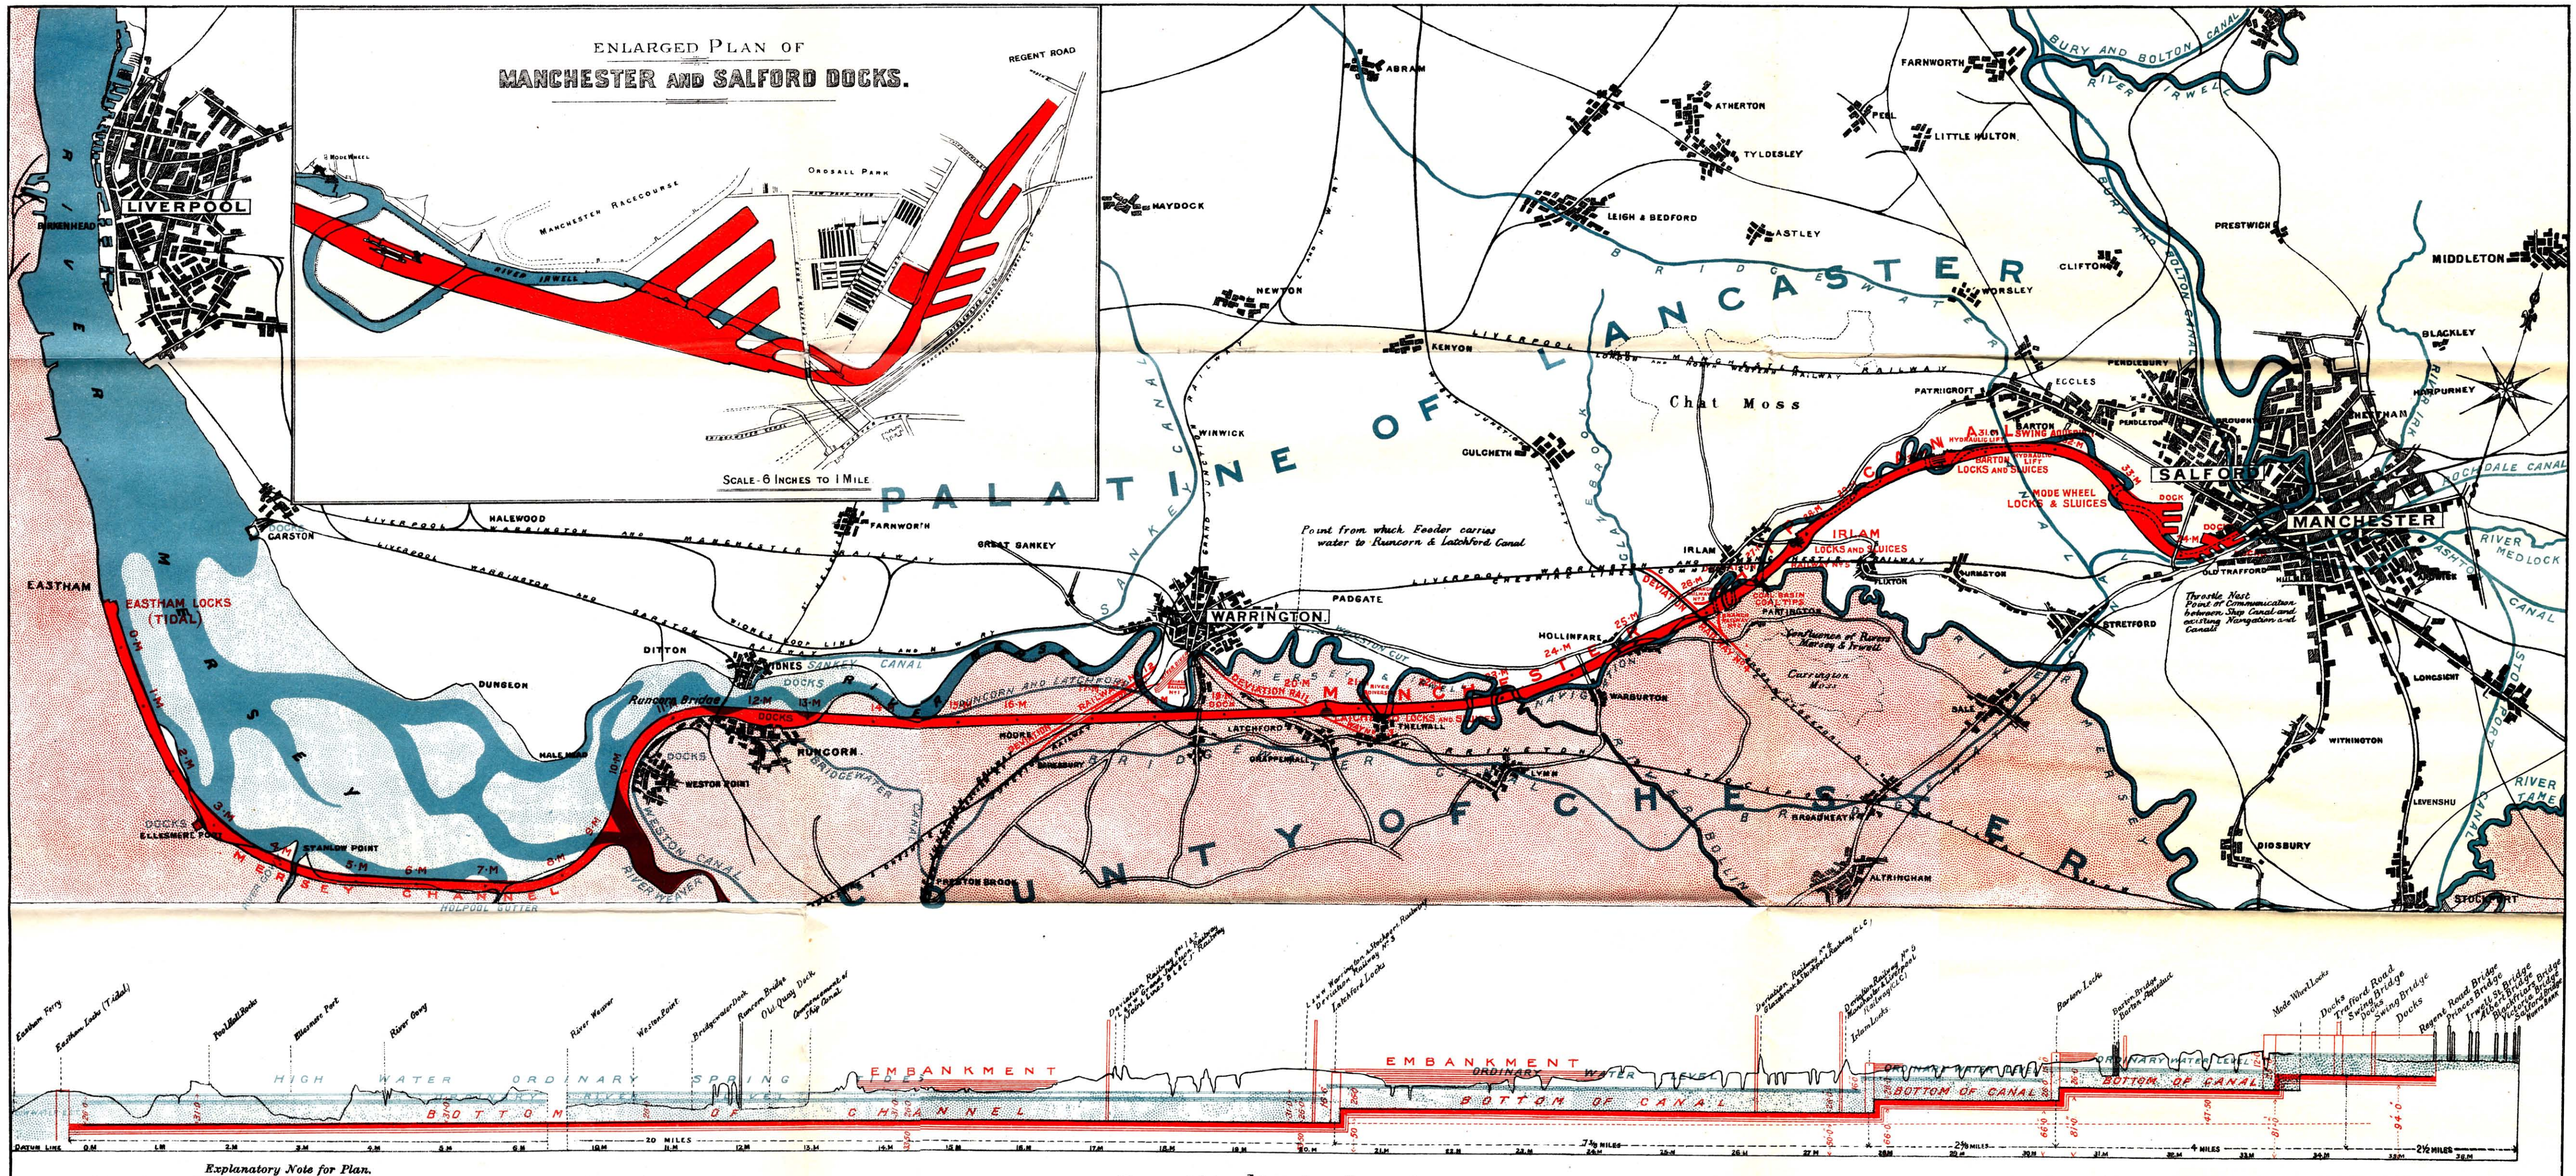

Explanatory Note for Plan.

Line coloured Red shews the Manchester Ship Canal and the proposed Navigable Channel skirting the Estuary and through the Cheshire Shore.

In the Estuary of the Mersey the Dark Blue colour shews the present low water Channels, and the Light Blue the sand banks covered by the tide at high water.

Side entrances, with Gates, from Estuary into the new Canal will be provided where required.

Longitudinal Section

from Eastham to Manchester

AMENDED PLAN AFTER ARRANGEMENTS WITH THE TRAFFORD ESTATE 1890.